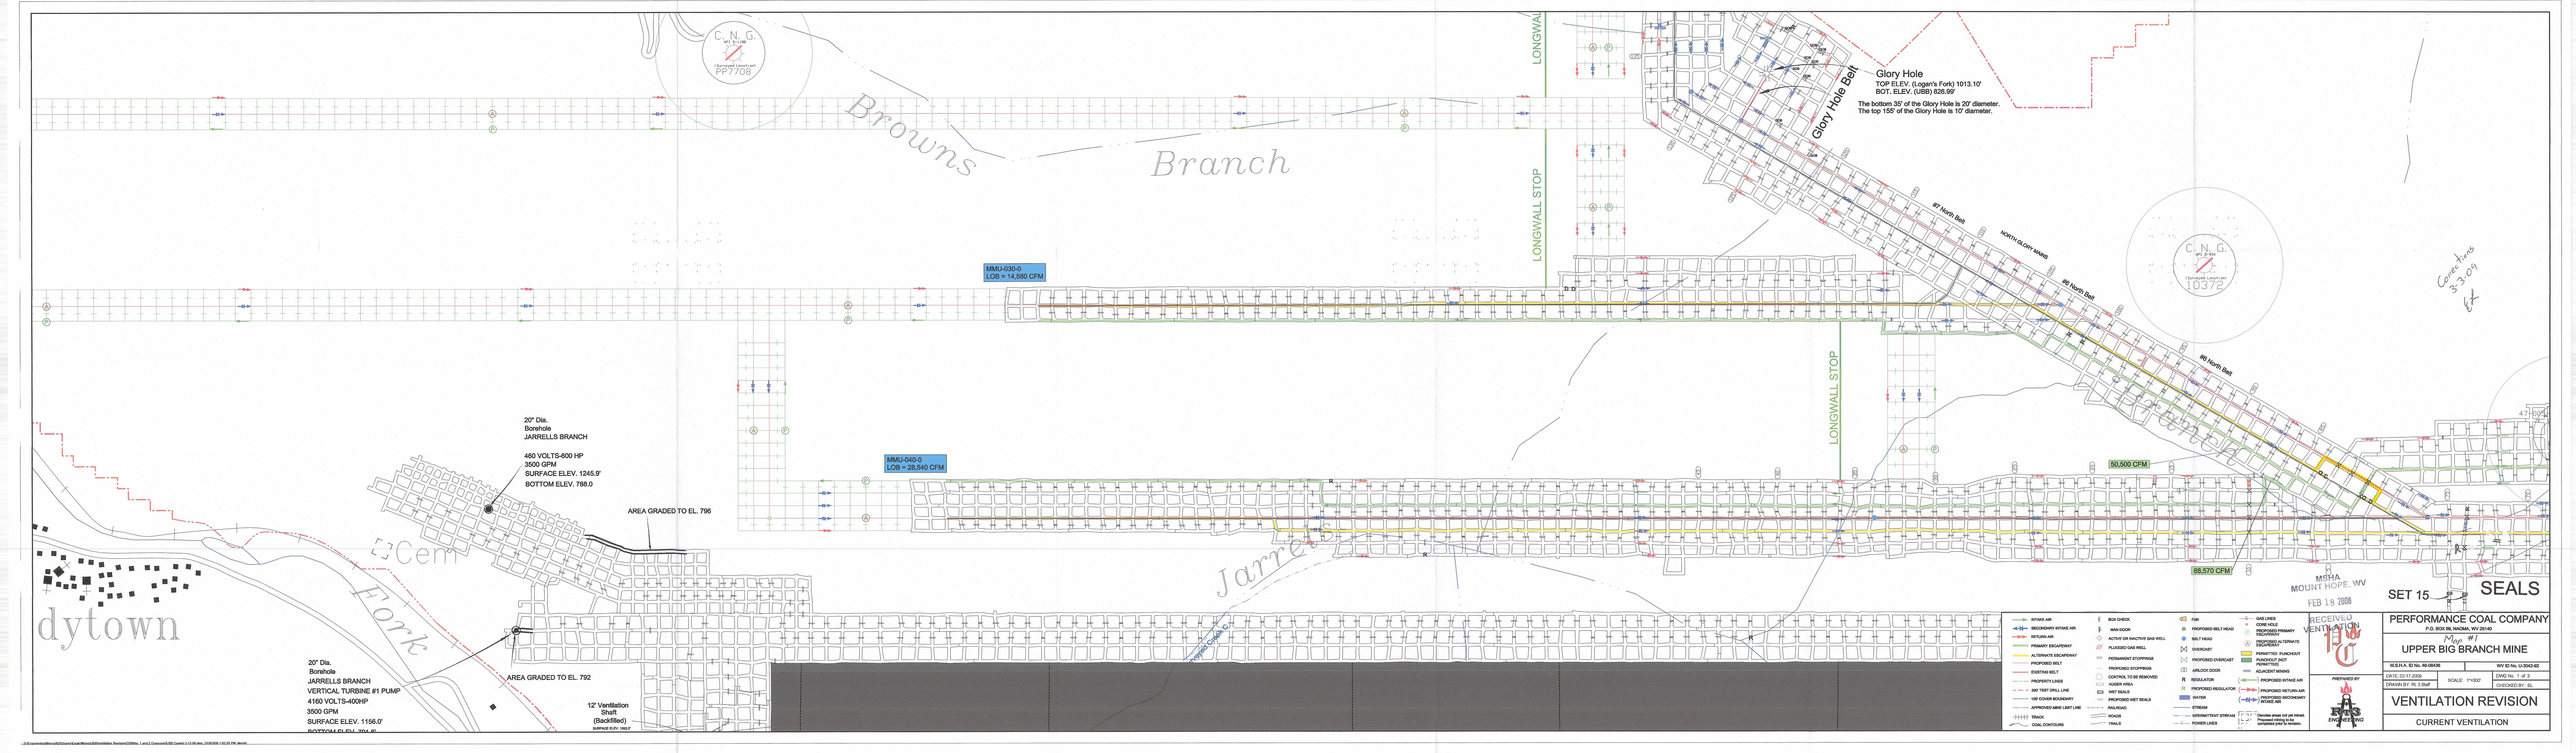

I:\Engineering\Mines\U3\Closure\Exp\Maps\UBB\Ventilation Revision\120304c_1 and 2 Crossrun&7BS Current 3-13-09.dwg, 3/16/2009 1:53:35 PM, dwood