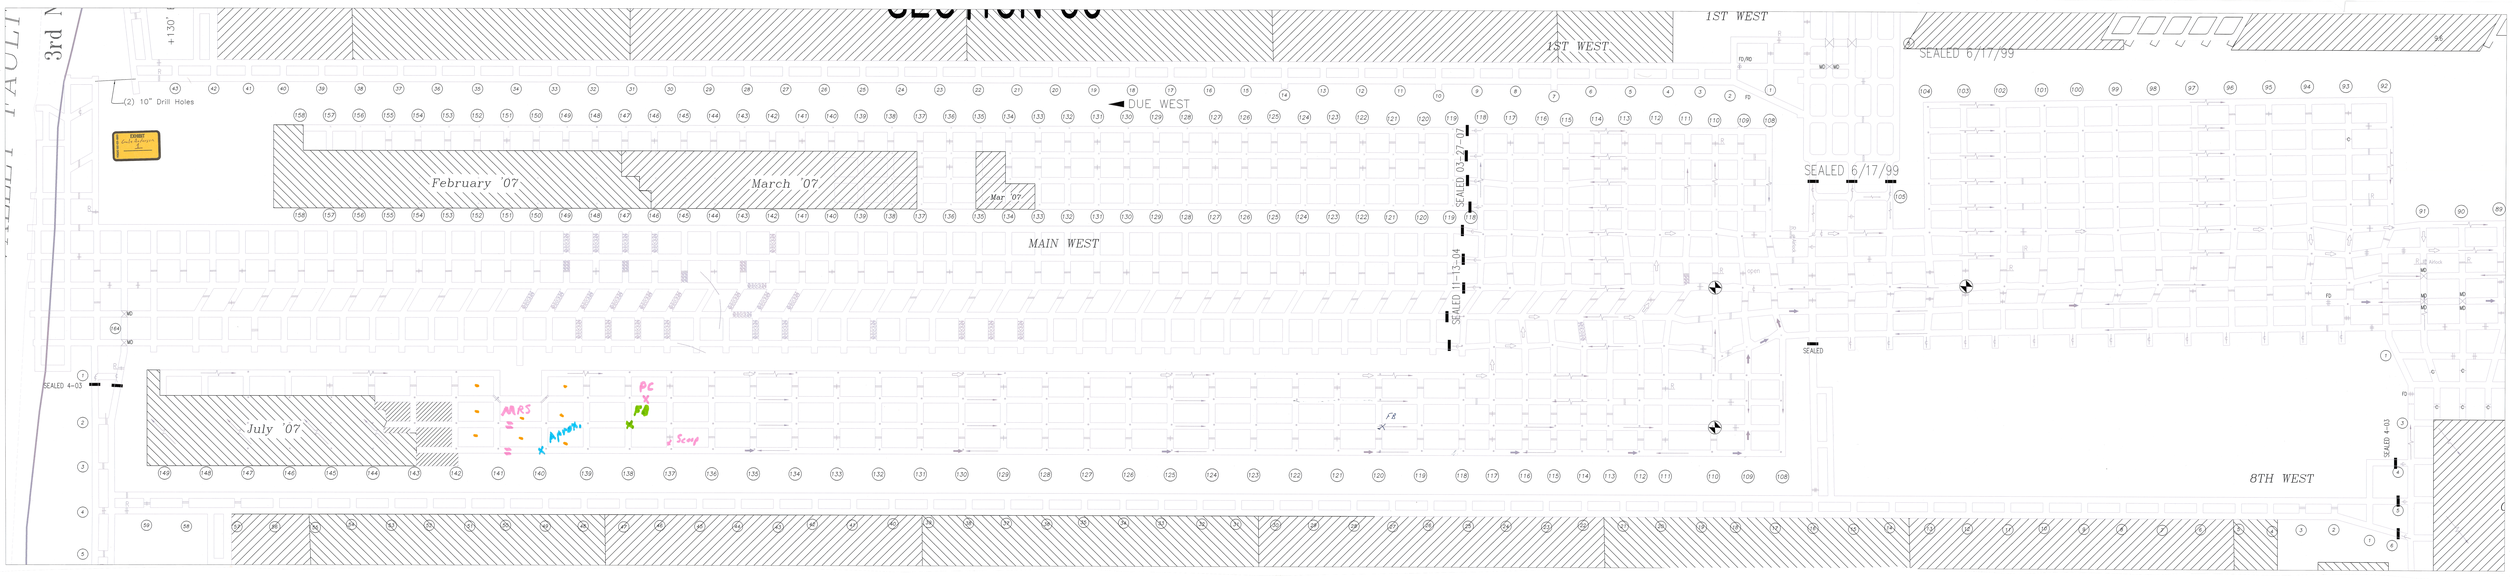

SECTION 30
1ST WEST
1ST WEST
SEALED 6/17/99
(2) 10" Drill Holes
DUE WEST
February '07
March '07
Mar '07
SEALED 03-27-07
SEALED 6/17/99
MAIN WEST
SEALED 11-13-04
SEALED 4-03
July '07
MRS
Approx.
PC
FB
Scoop
8TH WEST
SEALED 4-03