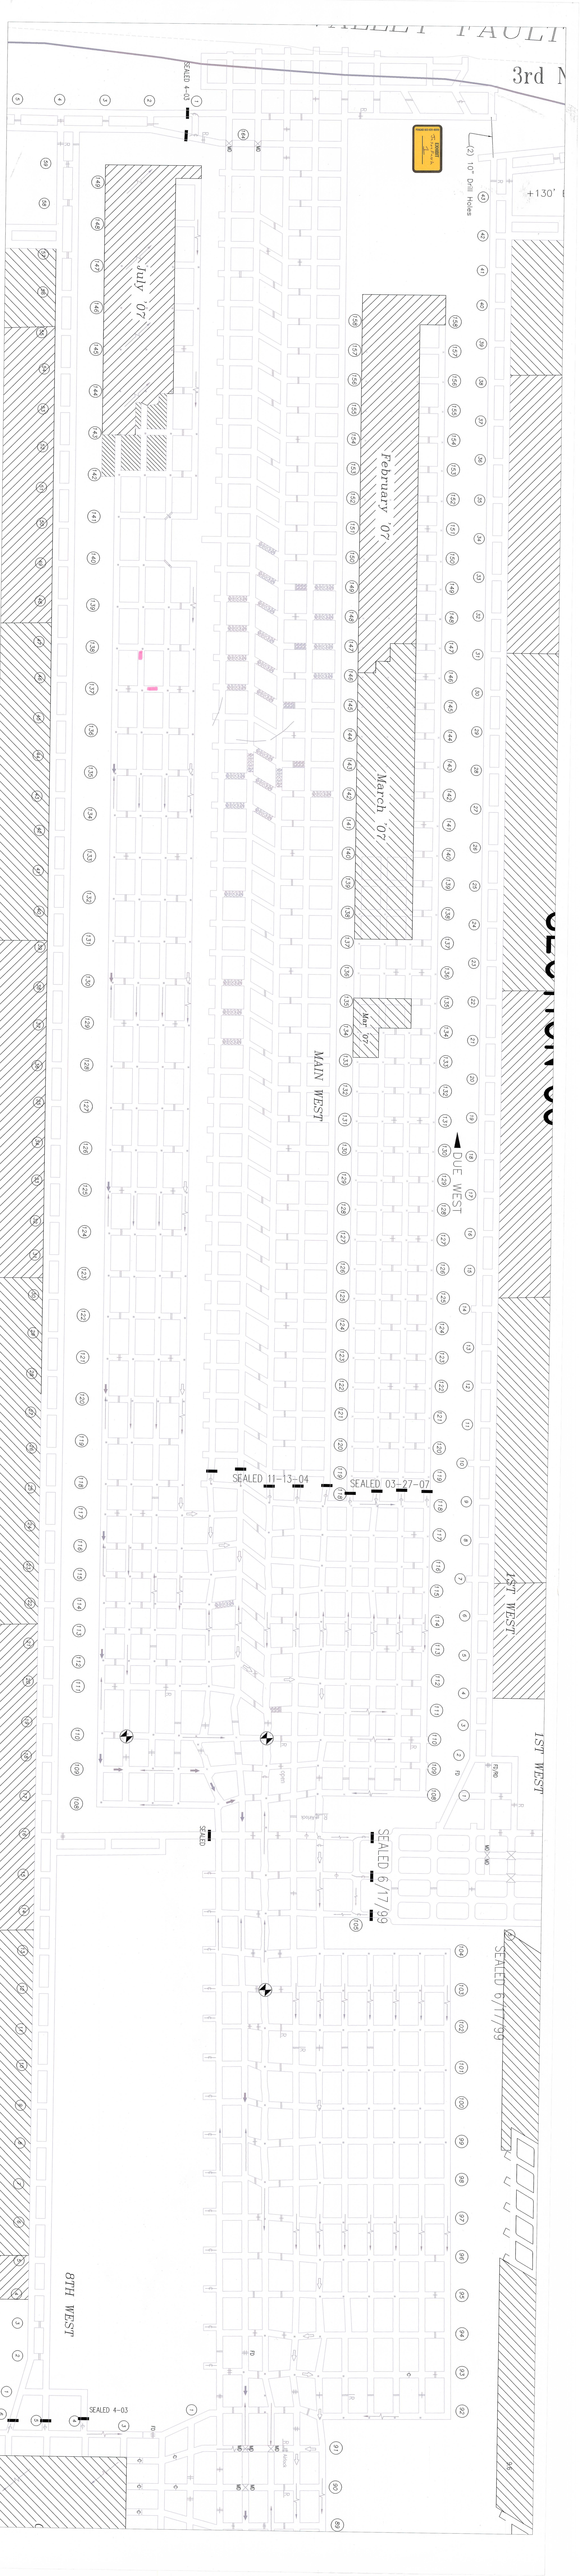

3rd N
SEALED 4-03
(2) 10" Drill Holes
+130'
July '07
February '07
March '07
Mar '07
MAIN WEST
DUE WEST
SEALED 11-13-04
SEALED 03-27-07
1ST WEST
1ST WEST
SEALED
SEALED 6/17/99
SEALED 6/17/99
8TH WEST
SEALED 4-03