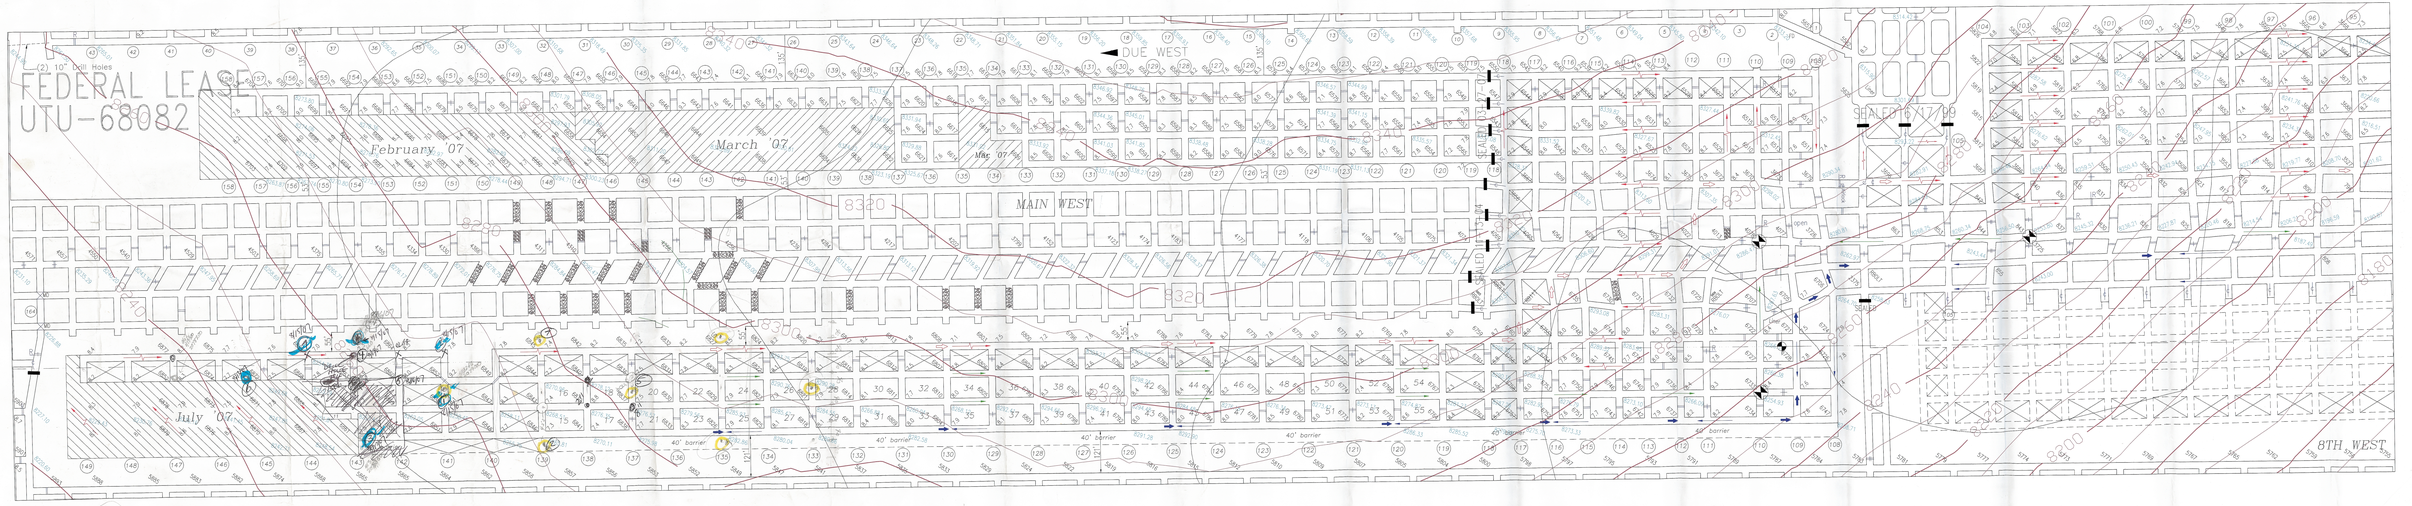

FEDERAL LEASE
UTU-68082
(2) 10" Drill Holes
DUE WEST
February '07
March '07
Mar '07
MAIN WEST
July '07
8TH WEST
SEALED 6/17/99
40' barrier