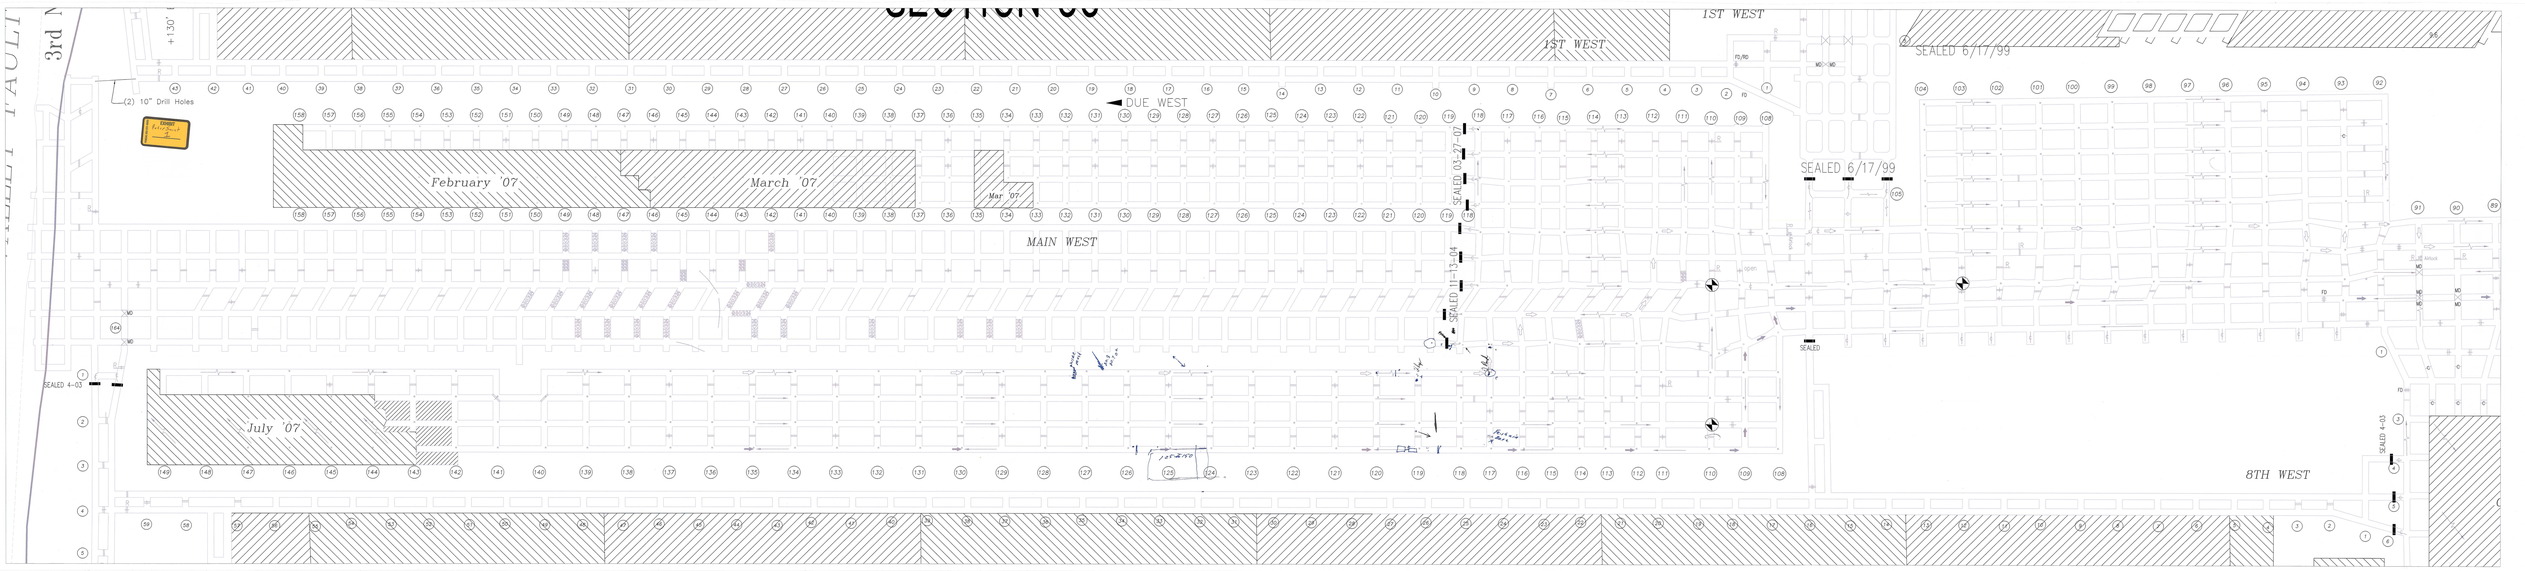
3rd N
VAULT
(2) 10" Drill Holes
DUE WEST
February '07
March '07
Mar '07
MAIN WEST
July '07
SEALED 4-03
SEALED 03-27-07
SEALED 11-13-04
SEALED 6/17/99
SEALED
1ST WEST
8TH WEST