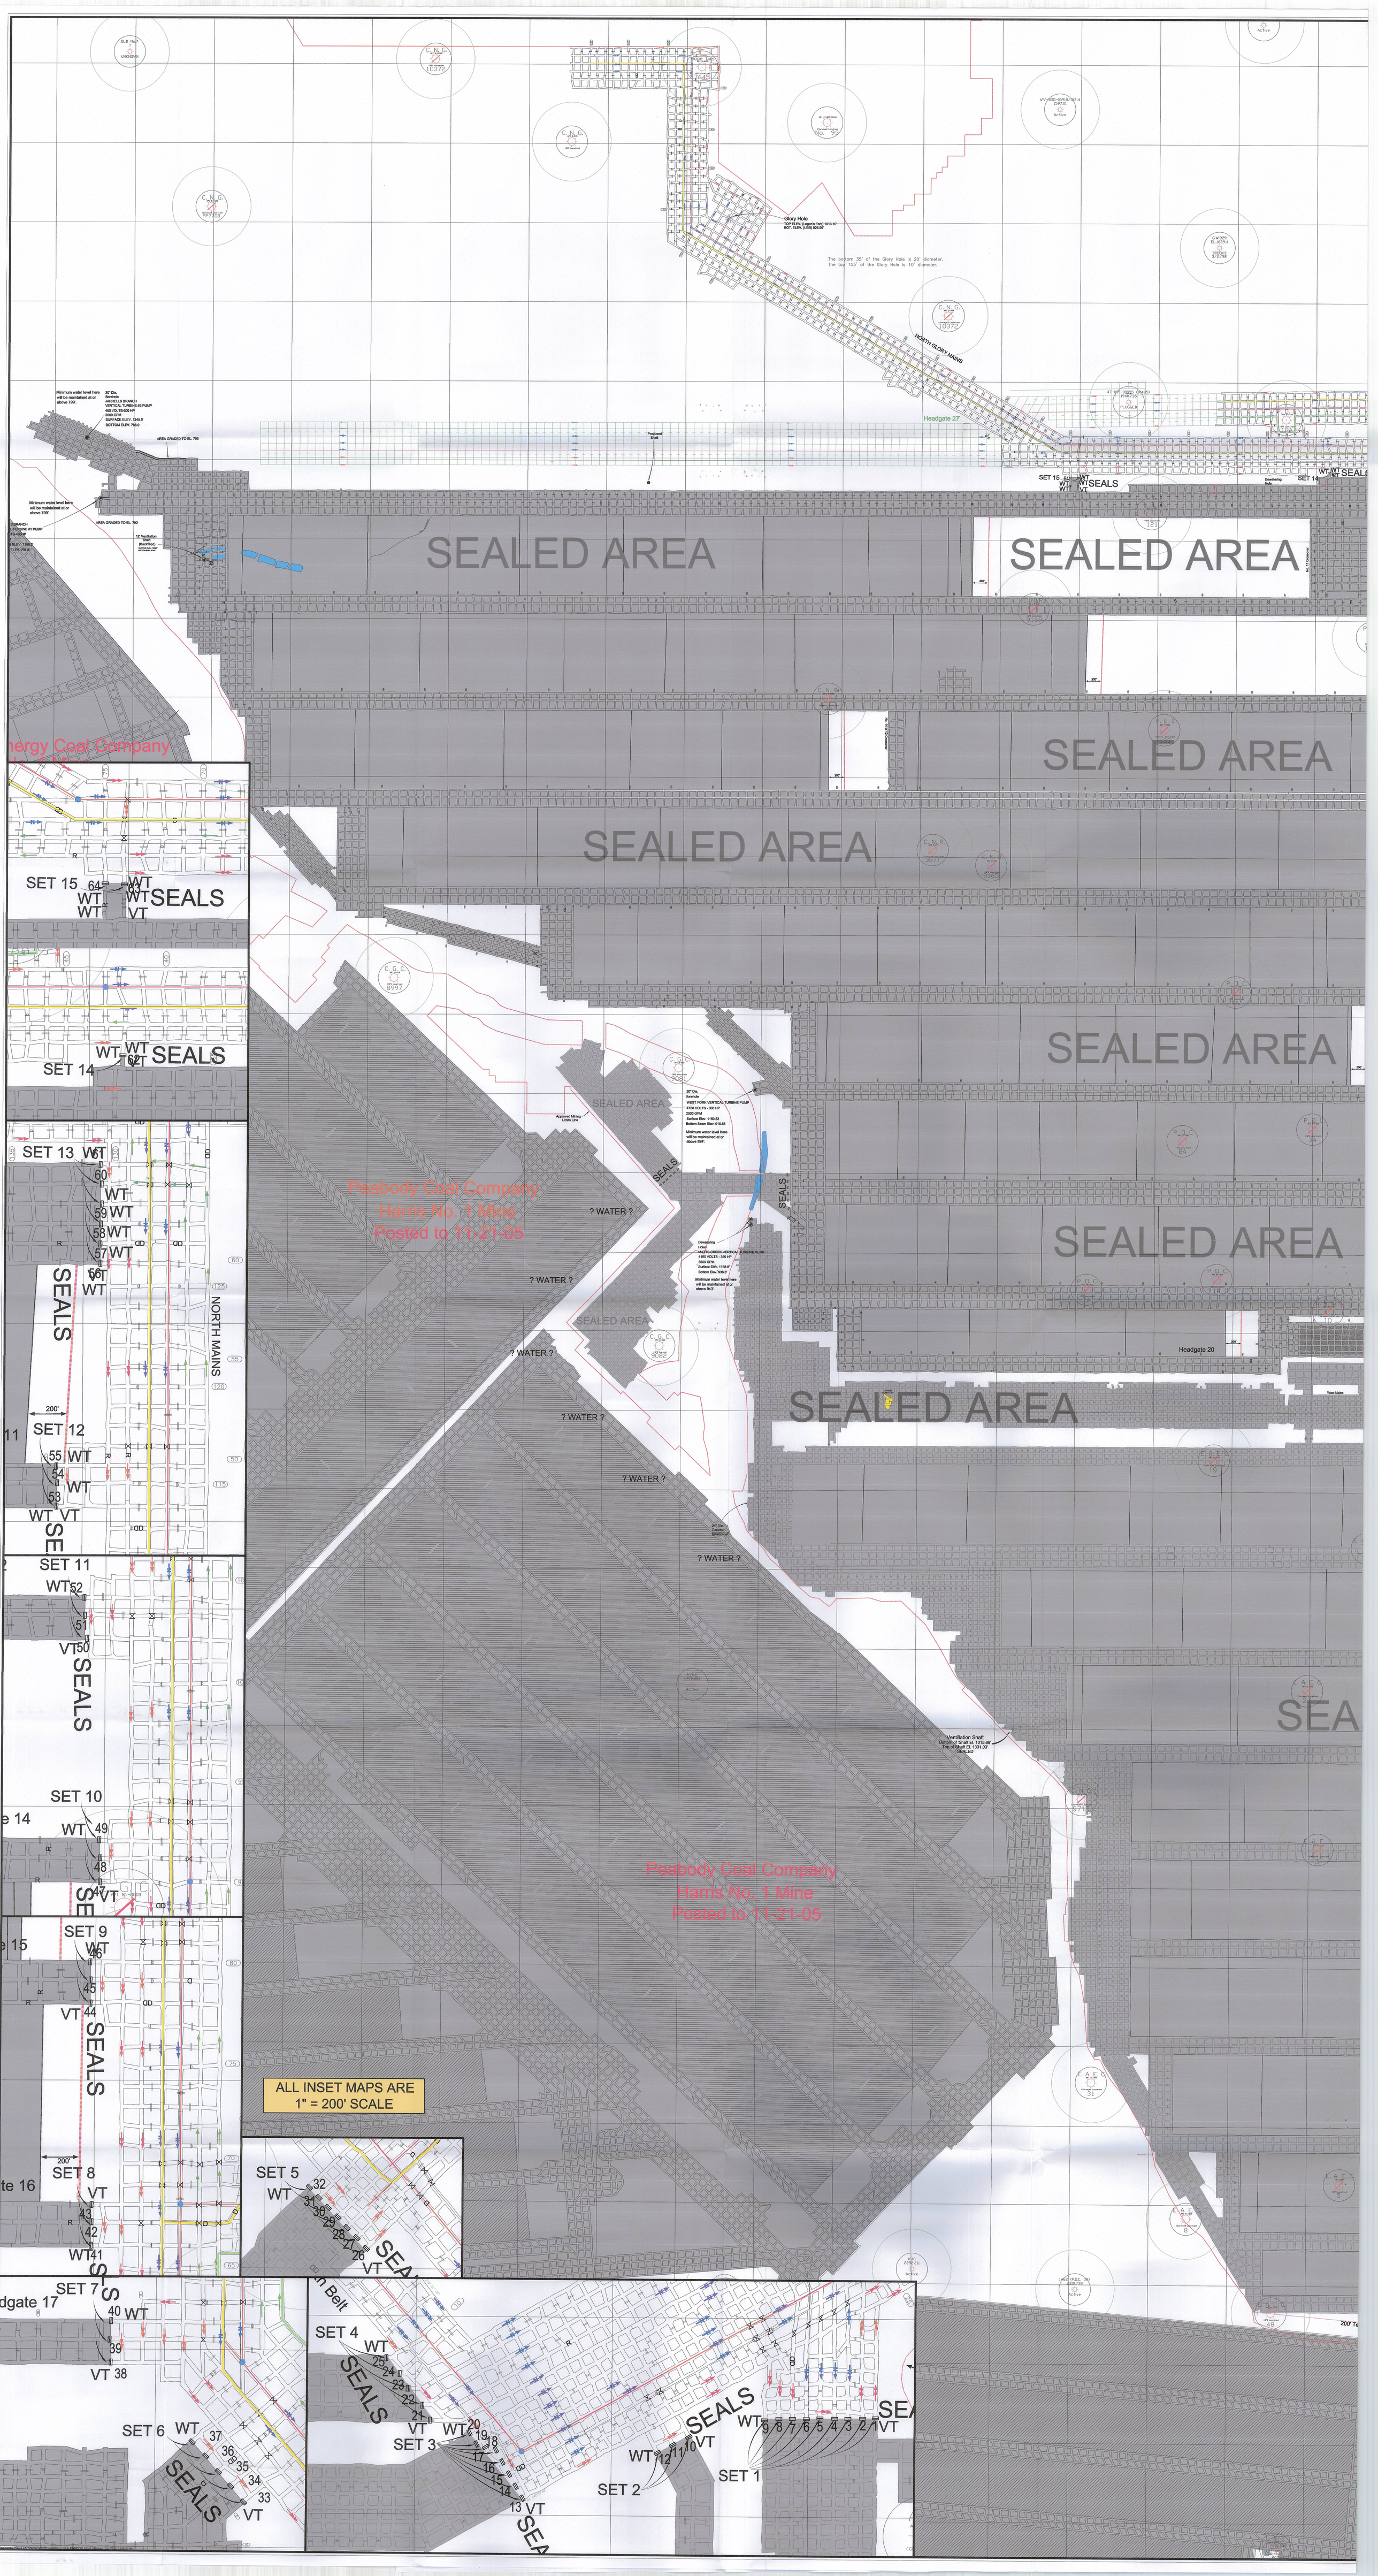
SEALED AREA
SEALED AREA
SEALED AREA